WESTERNHOPE NEW MINE, EASTGATE, WEARDALE

BNG: NY92934 34731 Altitude 403m Length 1.4km Vertical Range 11.28m

Explored and Surveyed 31/07/2022 to 03/08/2024 by Declan Boyle, Andy Brennan, Jonny Briggs, Aileen Brown, John Cameron, James Carlisle, Ursula Collie, Chris Curry, Becka Lawson, Fleur Loveridge, Mark Sims, Tony Seddon, Lee Smith, Connor Stokes, Mike Stokes, Peter Talling, Jess Tomlinson, Chris Twigg, Adele Ward, and Phil Withnall

Using DistoX2, Tablet, Phone, Topodroid v 5.1.40 to BCRA Grade 5D

Drawn by Phil Ryder

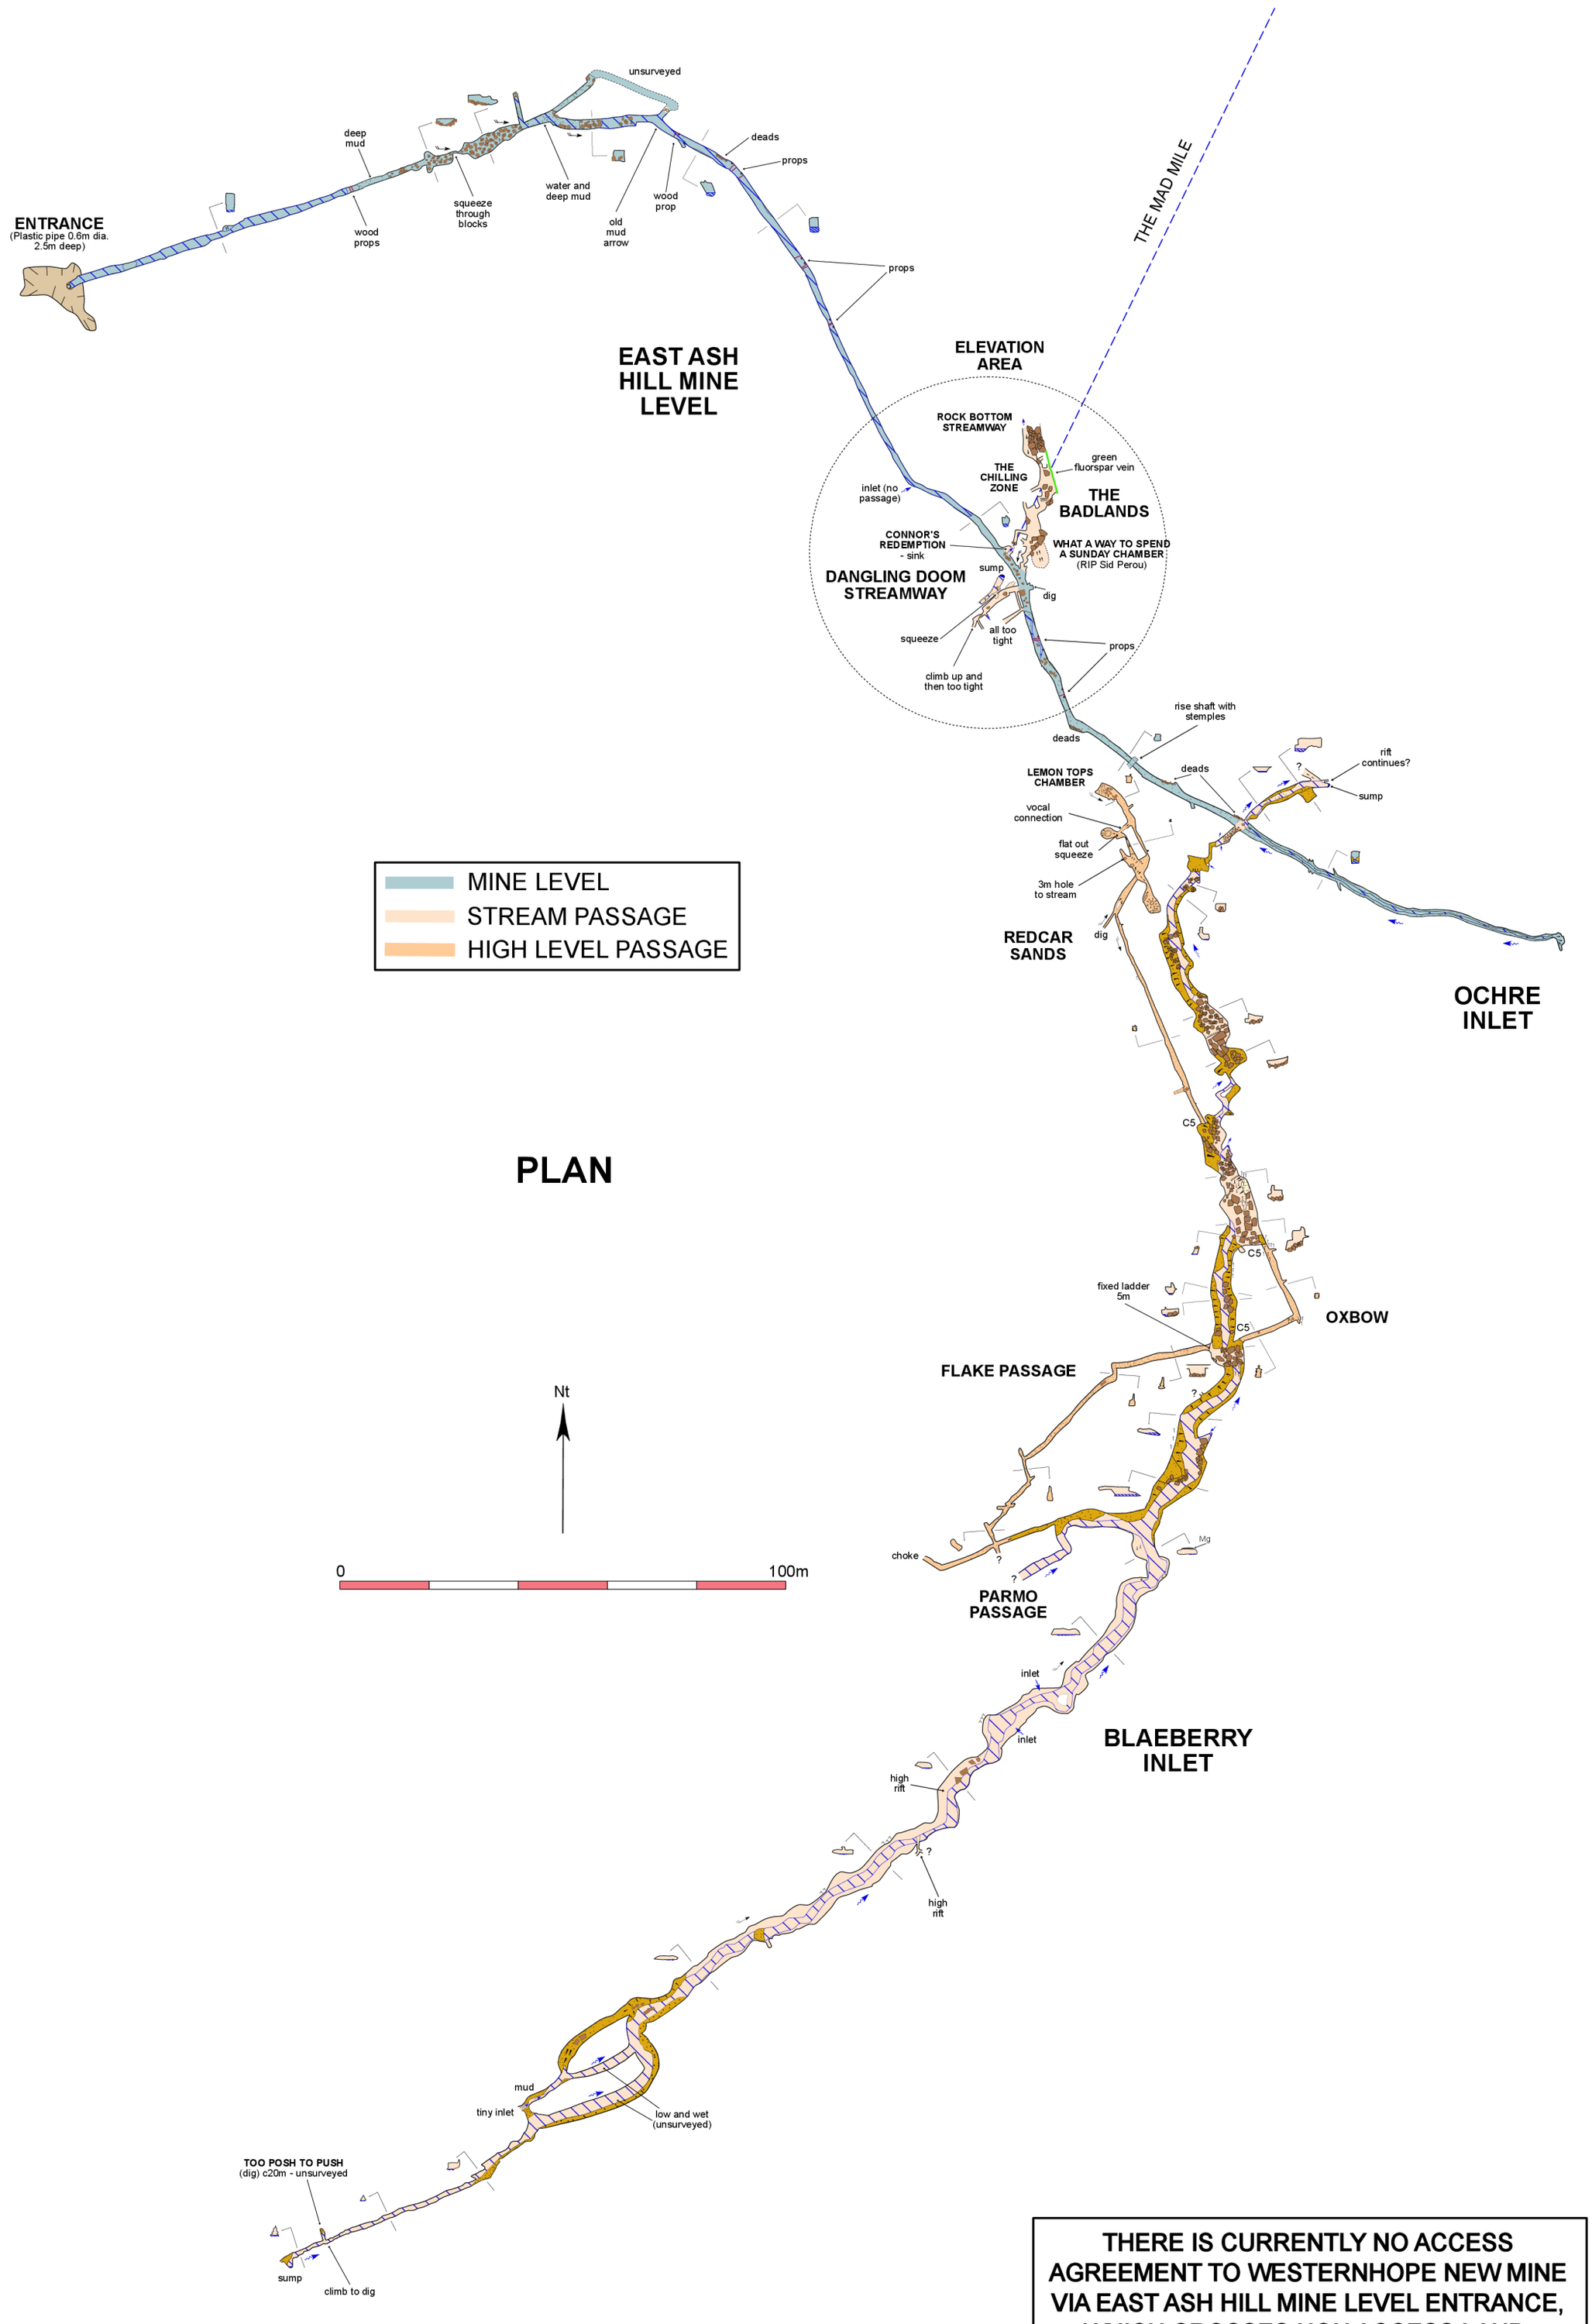

PLAN

THERE IS CURRENTLY NO ACCESS AGREEMENT TO WESTERNHOPE NEW MINE VIA EAST ASH HILL MINE LEVEL ENTRANCE, WHICH CROSSES NON ACCESS LAND.
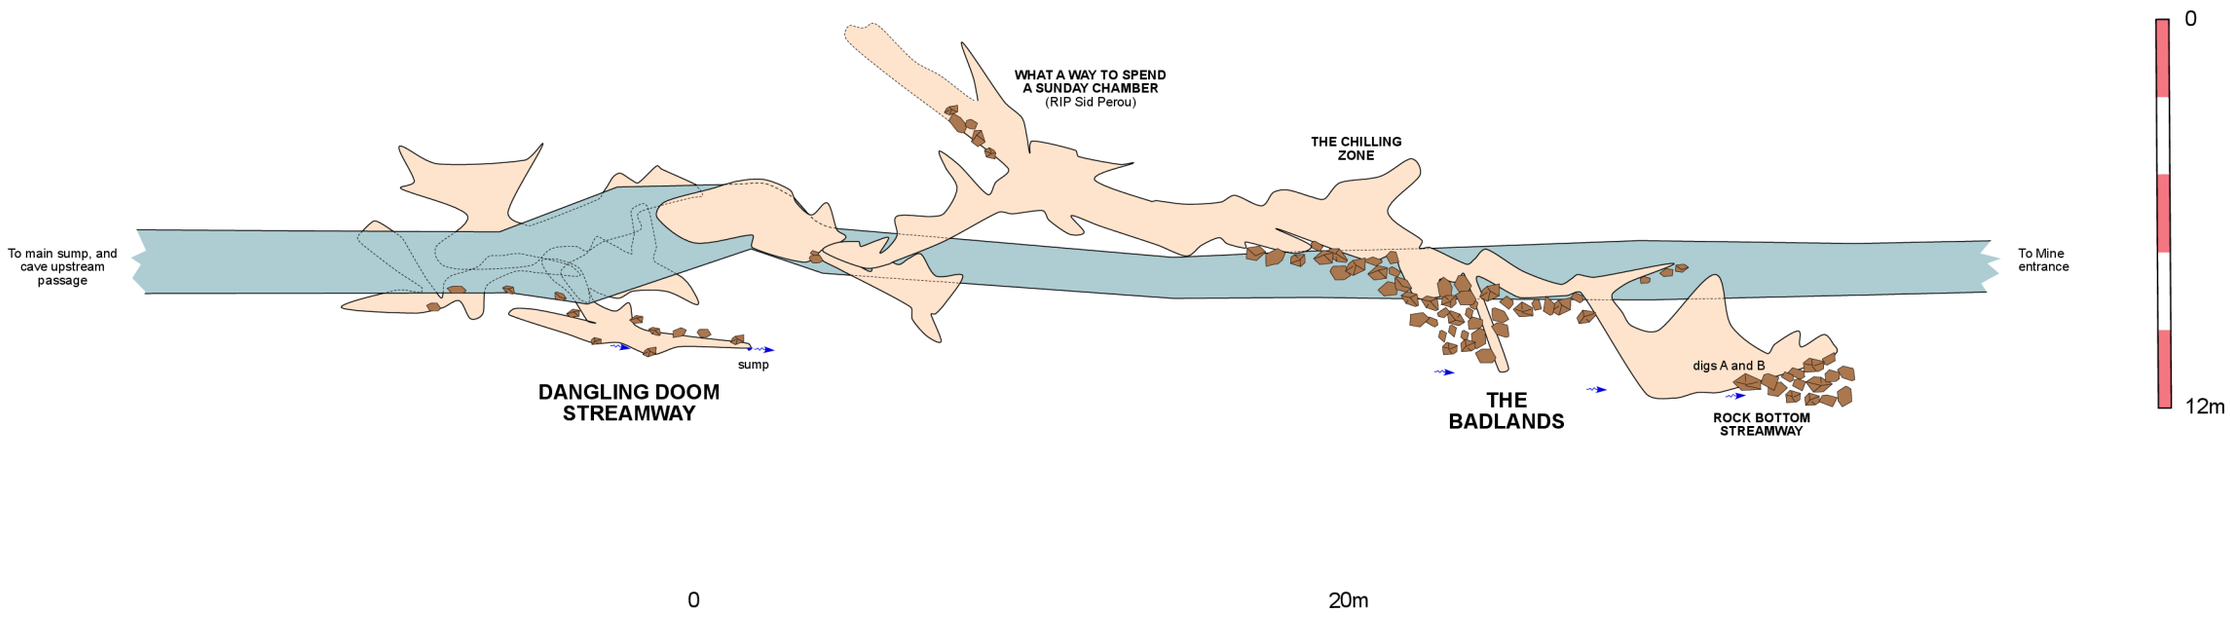
DANGLING DOOM STREAMWAY / THE BADLANDS ELEVATION ON S ⟷ N